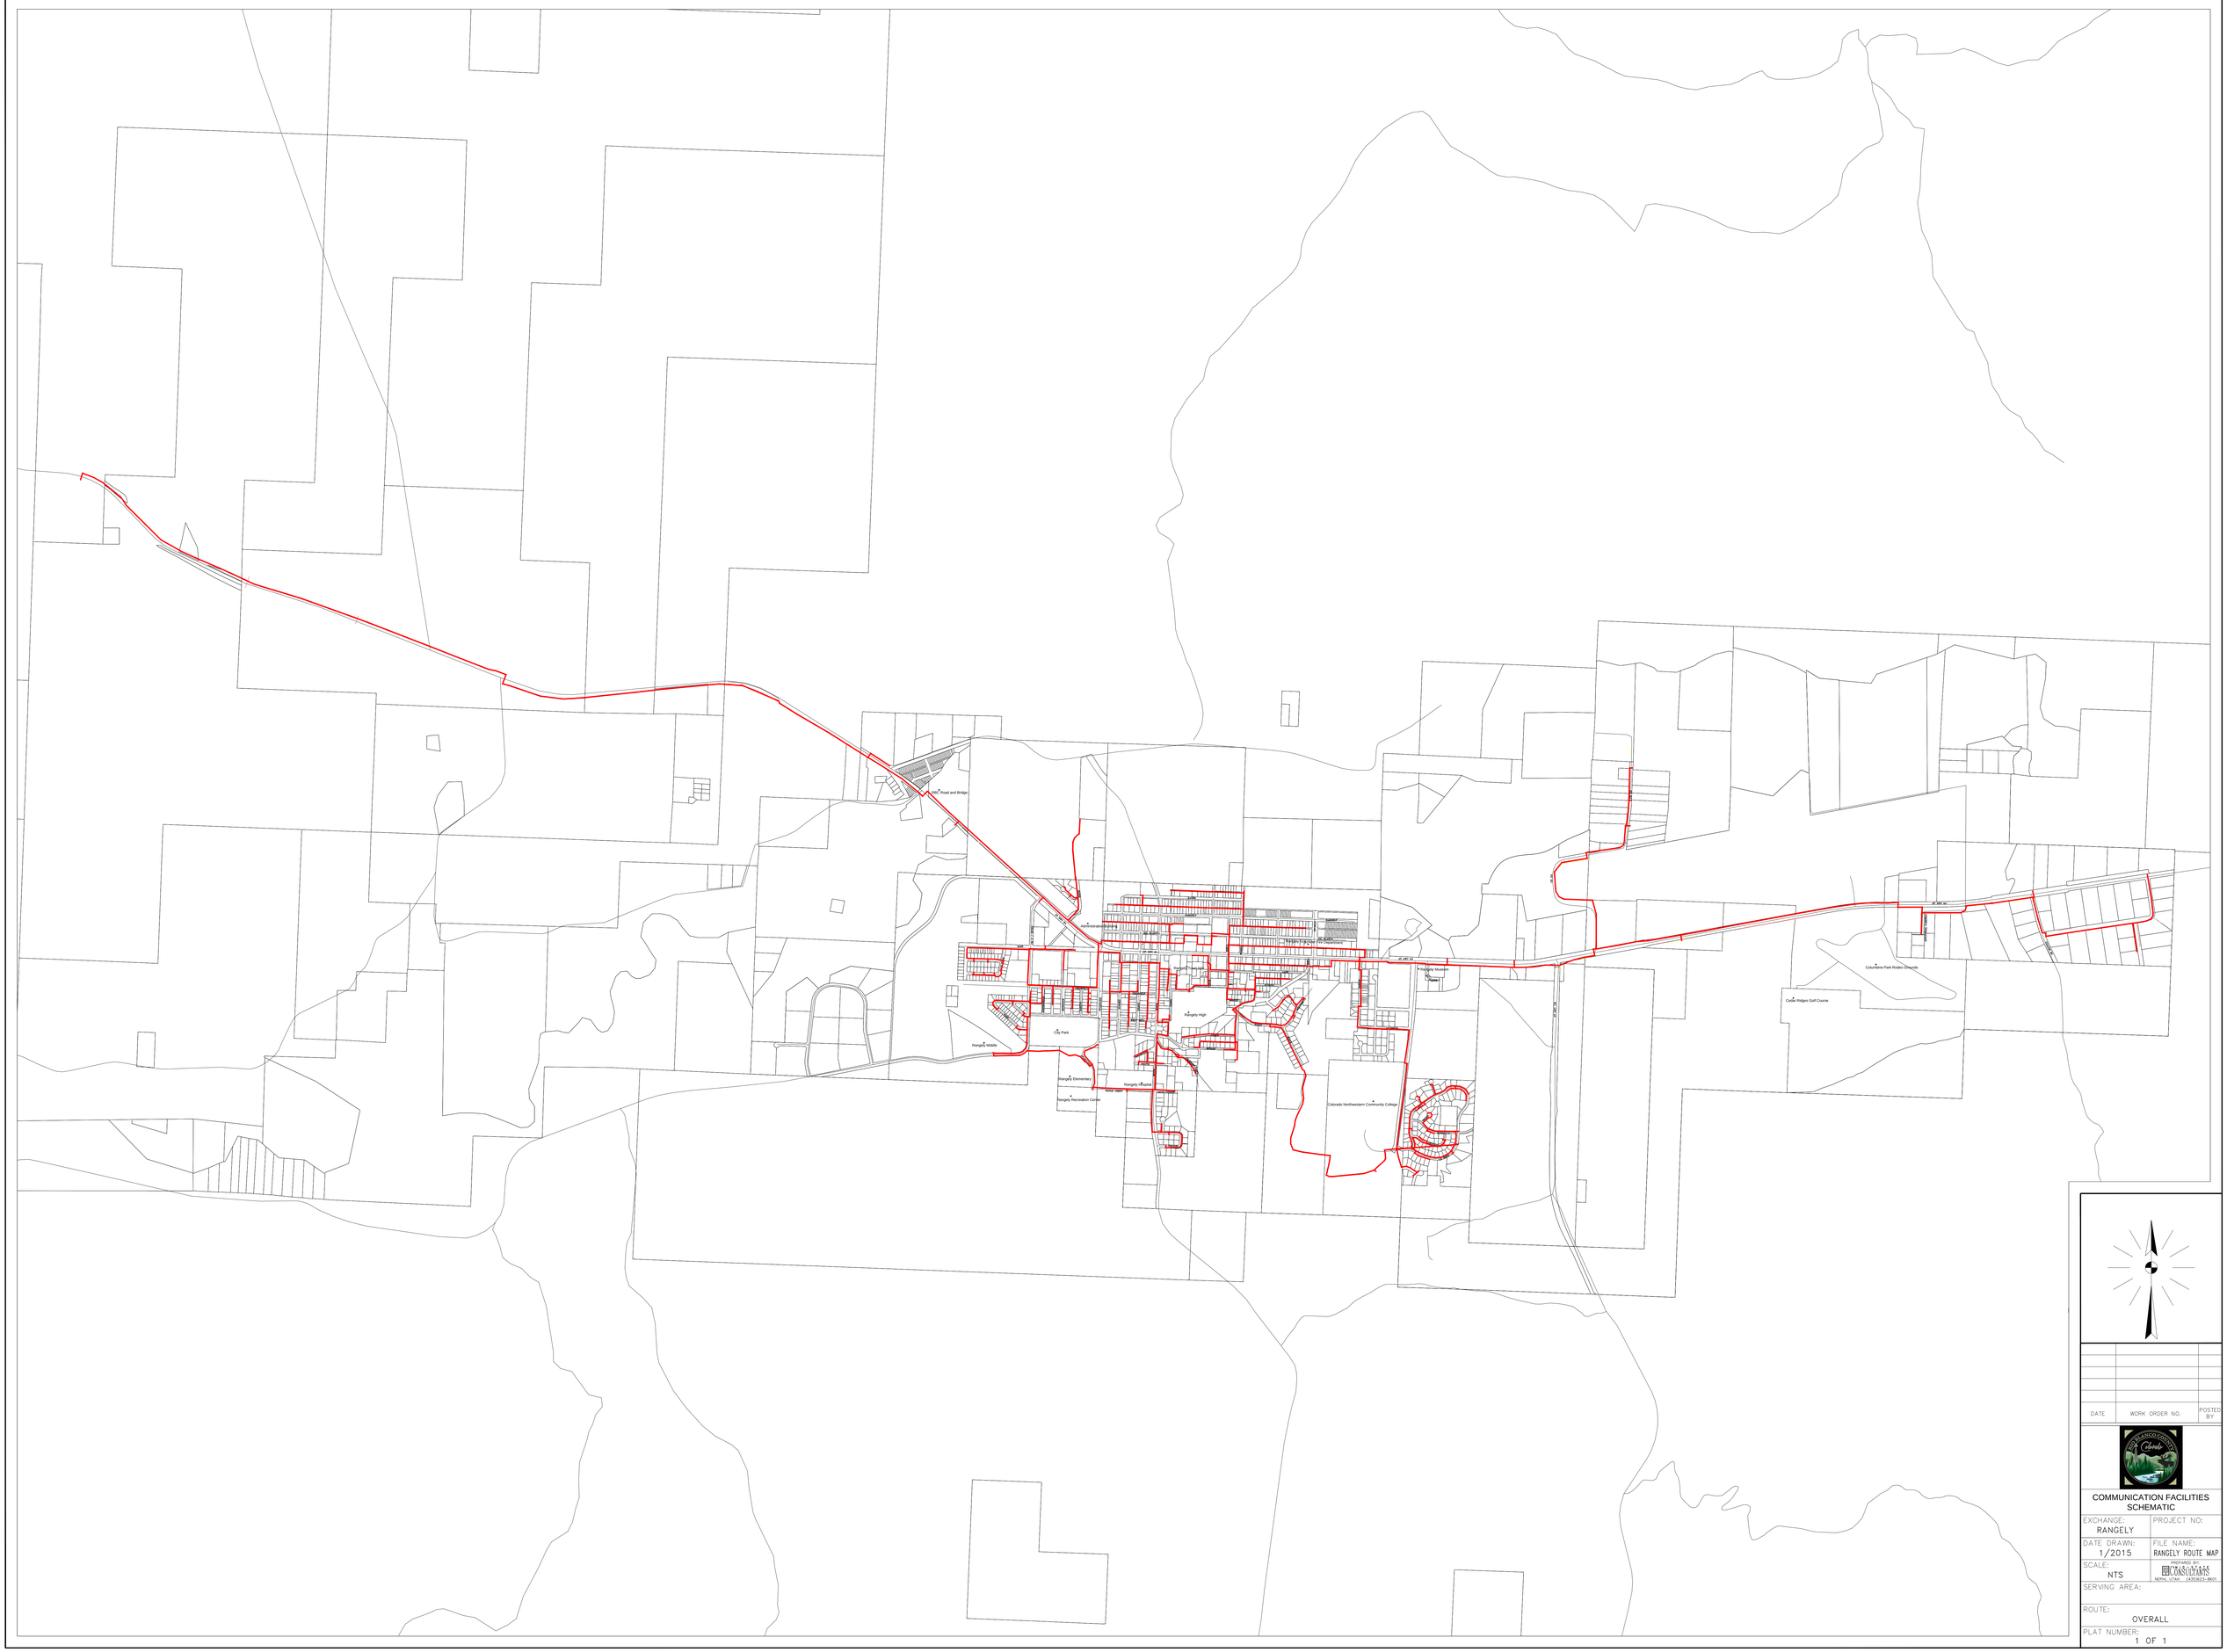

DATE	WORK ORDER NO.	POSTED BY

COMMUNICATION FACILITIES SCHEMATIC

EXCHANGE: RANGELY	PROJECT NO:
DATE DRAWN: 1/2015	FILE NAME: RANGELY ROUTE MAP
SCALE: NTS	PREPARED BY: CMS CONSULTANTS NEPHI, UTAH (435)623-8601
SERVING AREA:	
ROUTE: OVERALL	
PLAT NUMBER: 1 OF 1	